HAYMAN'S SUBDIVISION.

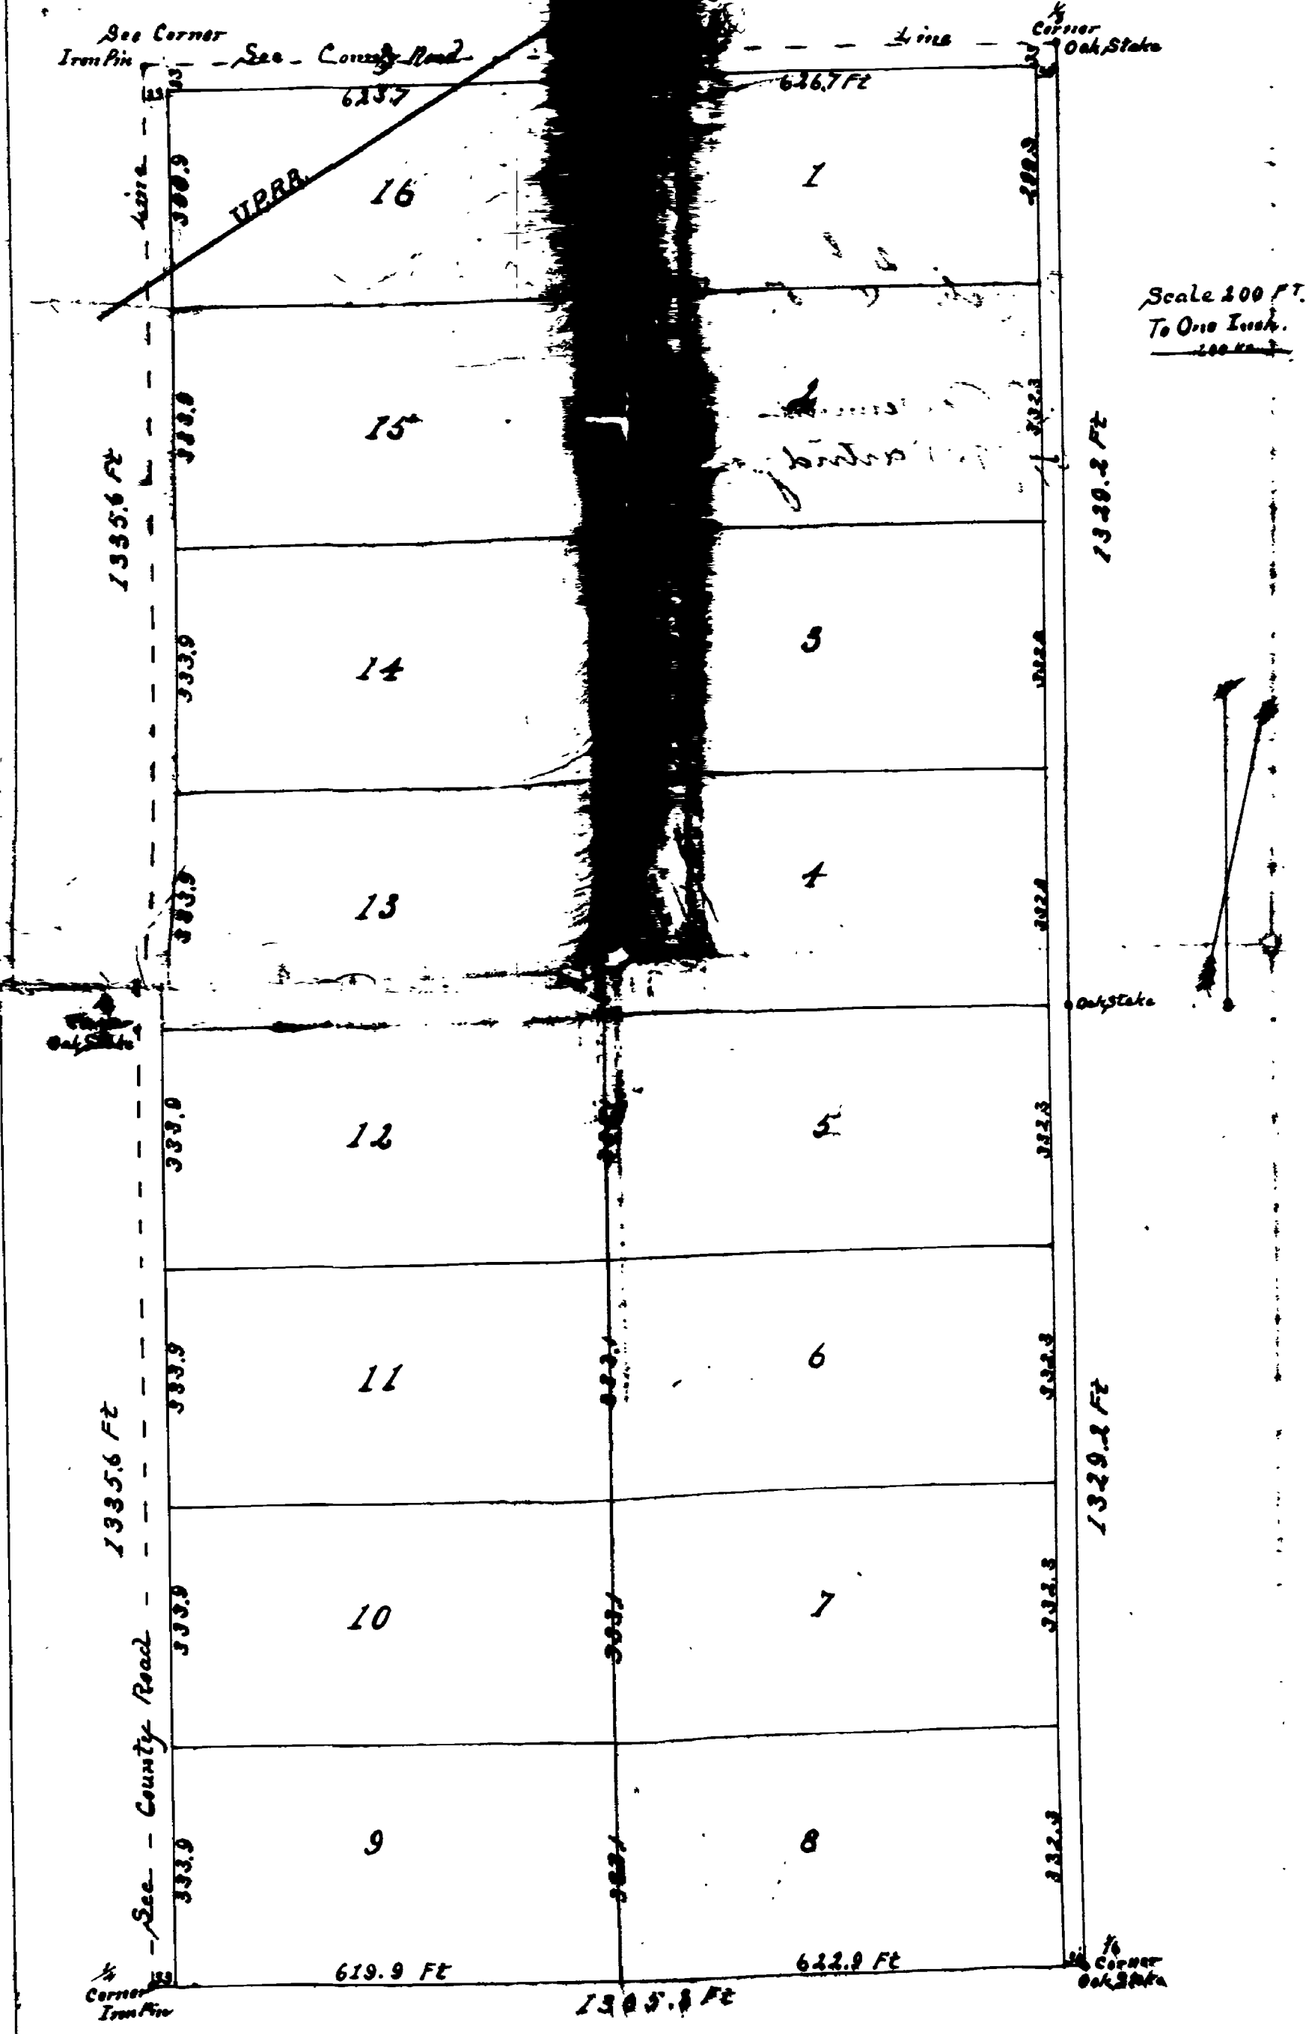

State of Nebraska }
County of Hall. } SS.

I, William Ensign, County Surveyor in and for Hall Co. Nebr. do hereby Certify that on the 16 & 17 days of June 1887. I have Subdivided the W½ of the N W¼ of Sec 25. of Township 11 N. of Range 10 W. of the 6th P.M. into Lots as shown on this Plat (for W. S. Hayman)

William Howell & William Ensign } Chairman.

William Ensign.
County Surveyor.

Know all men by these presence that We W. S. Hayman and wife Jennie H. Hayman of Hall Co. Nebraska, the original owners and proprietors of the land as shown on this plat and having heretofore subdivided and laid out said tract in lots, to be known as "Hayman's" subdivision of the west half (W²) of the North West quarter (NW¼) of Section Twenty five (25) Township eleven (11) North of Range Ten (10) W. of the 6th P.M. and having caused the same to be surveyed into lots and a plat thereof to be made with reference to known and established monuments, accurately describing all the subdivisions of said tract. Numbering the same in progressive numbers, and giving the dimensions in length and breadth of said subdivisions and the length and breadth of the street on the east side of said tract. We do hereby state and make known that said subdivision of said tract as shown by this plat, is with the free consent and in accordance with the desire of said W. S. Hayman and wife Jennie H. Hayman owners and proprietors of said tract and that the street on the east side of said tract as described by this plat is hereby dedicated to the public use.

Witness our hand and seal this 12th day of March 1888.

W. S. Hayman
Jennie H. Hayman

W. A. Humberger
State of Nebraska
Hall County —

Be it remembered that on the 12th day of March A. D. 1888. before the undersigned W. A. Humberger a Notary Public in and for said County, personally appeared W. S. Hayman and wife Jennie H. Hayman to me known to be the identical persons herein described and acknowledged the execution of the foregoing instrument to be their voluntary act and deed for the purposes therein mentioned. Witness my Hand and official seal the day and year last above written.

W. A. Humberger
Notary Public