PERSON'S SUBDIVISION.

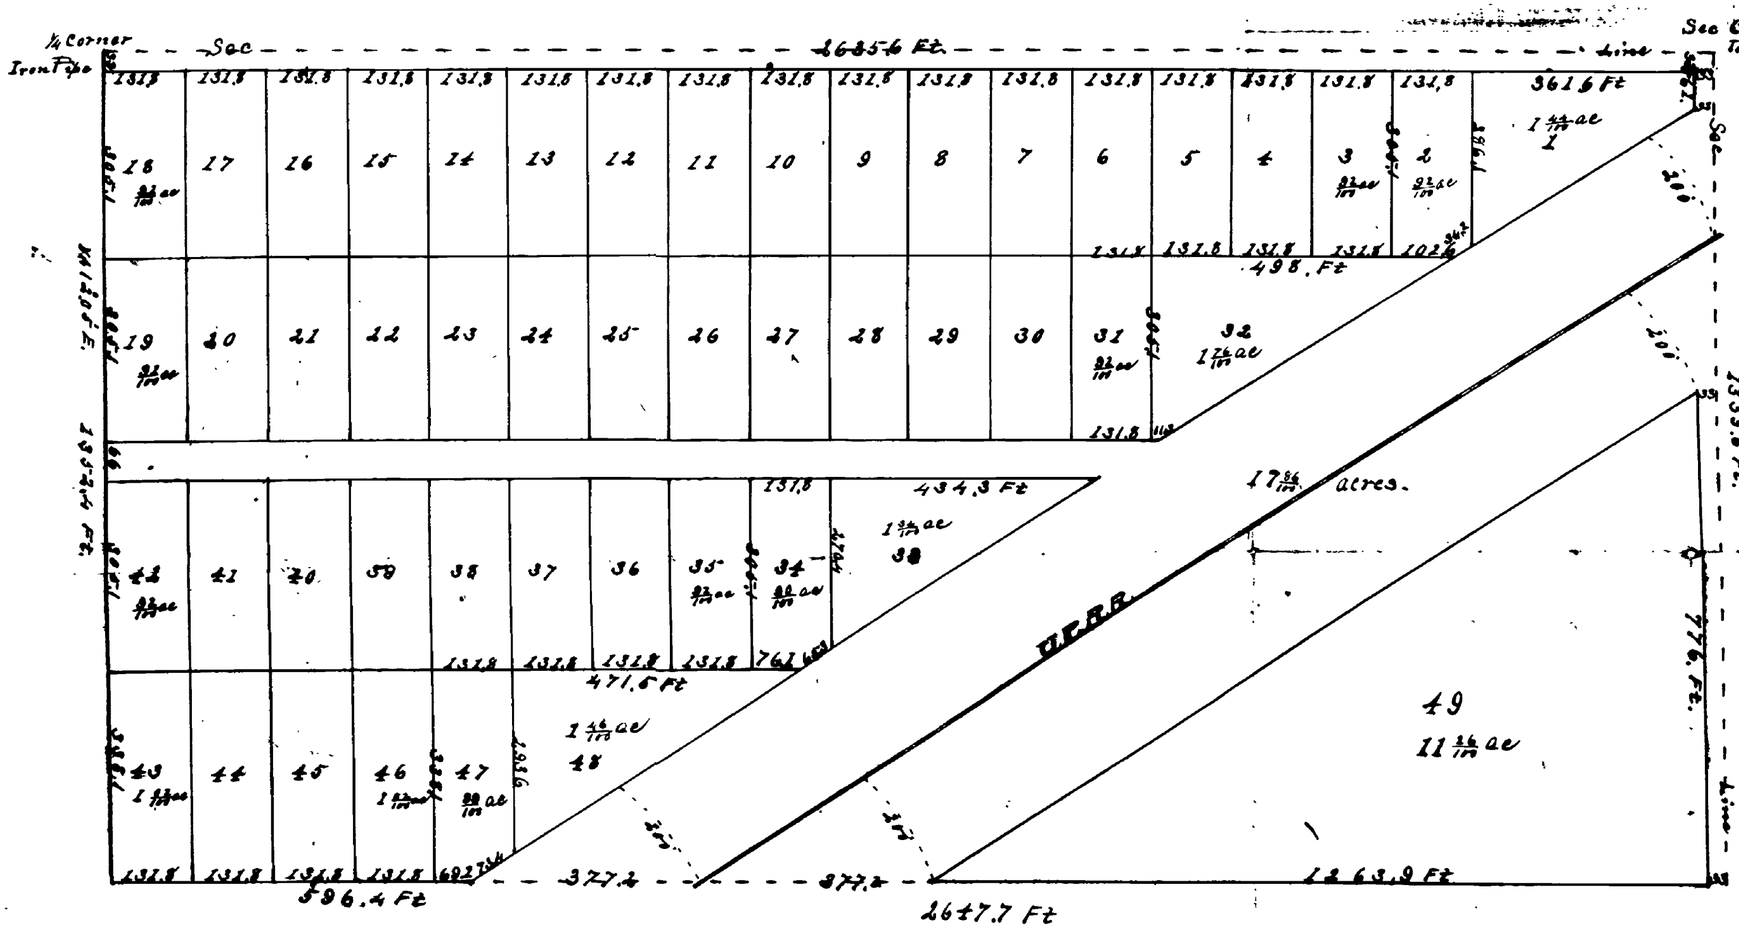

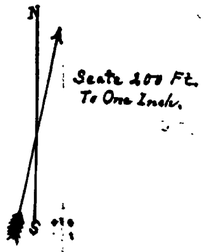

State of Nebraska.
County of Hall. } SS.
I William Ensign a civil Engineer & Surveyor do hereby certify that on this 12th day of July 1888. I have finished Surveying the N½ of the N.E¼ of Sec 26. Town 11 N. Range 10 W. of the 6th P.M. into Lots as shown on the above Plat (for Carl M. Person.)
J. J. Cash,
William Ensign } Chairman.

William Ensign.
C.E. & Surveyor.

We Carl M. Person and Mary E. Person husband and wife being the owners of the North half of the North East quarter of Section No. Twenty Six in Township No. Eleven North of range Nine West of 6th principal meridian in Nebraska, being the lands shown on the accompanying plat and having heretofore caused a subdivision of said tract to be made dividing same into tracts of area as shown upon said plat and numbering said lots by consecutive numbers and giving the length and breadth thereof and of the street therein as hereby stated and made known that said subdivision is made according to the desire of said owners and that said subdivision is to be known as "Persons" subdivision, and that the street therein is hereby dedicated perpetually to the public use.
Witness our hands this 3d day of August 1888
In presence of
D. Ackerman

Carl M. Person
Mary E. Person.

State of Nebraska } ss
Hall County

Before the undersigned County Clerk in and for said County personally came Carl M. Person and Mary E. Person husband and wife, we well known to be the identical persons who signed the foregoing dedication and acknowledged the same to be their free act and deed for the uses and purposes therein set forth.
Witness my hand and official seal at Grand Island this 3d day of Aug. 1888.
D. Ackerman
Clerk